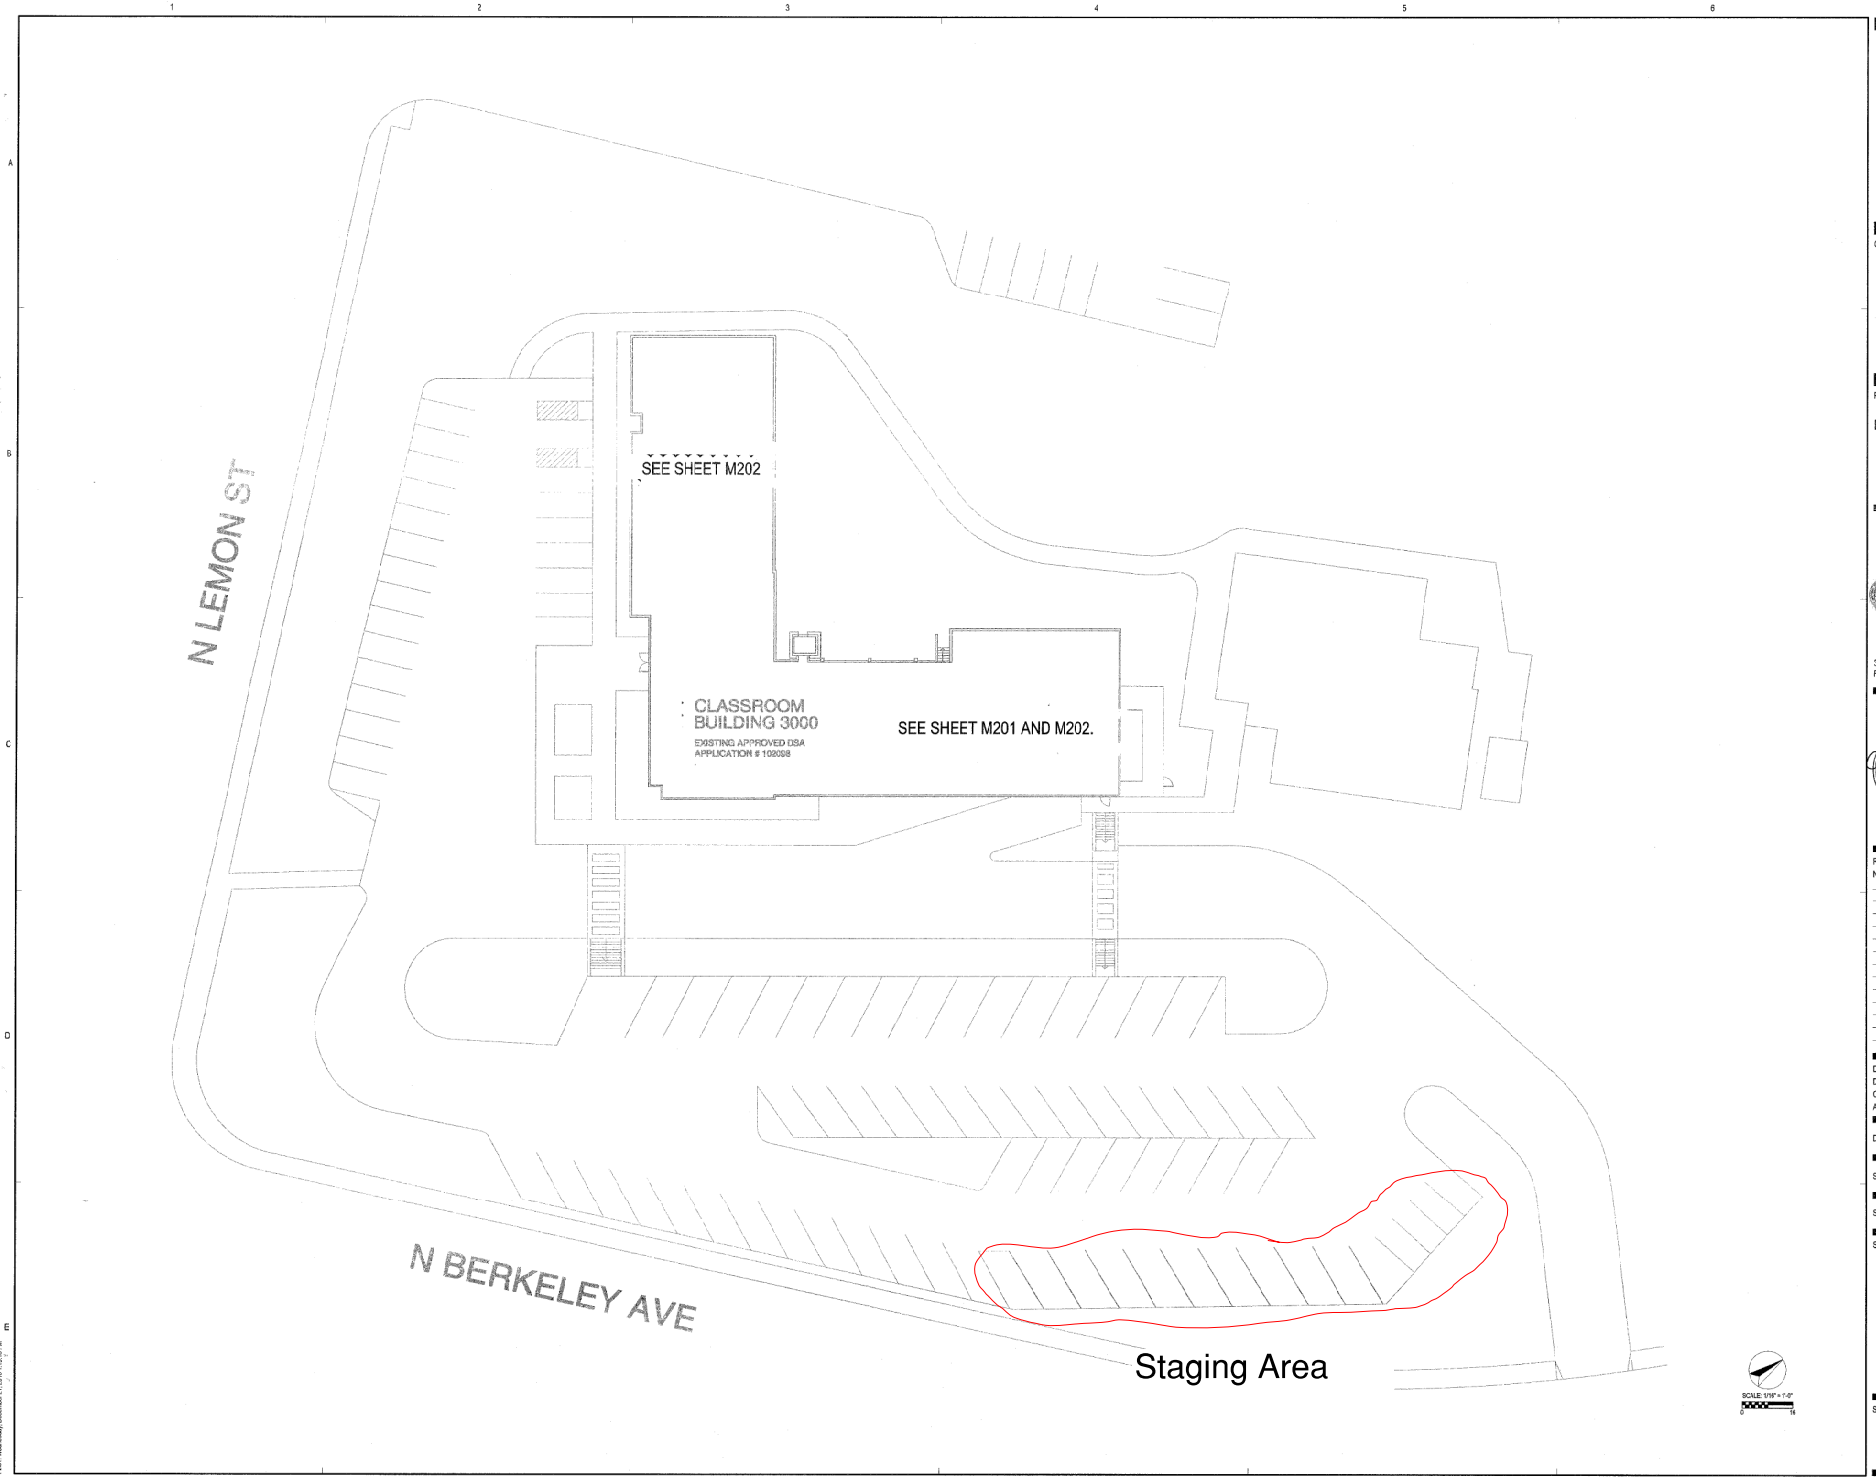

p2s

P2S Engineering, Inc.

5000 East Spring Street, 8th Floor
Long Beach, CA 90815-5218
T 562.497.2999 F 562.497.2990

www.p2seng.com

Consultant

Project Title

Building 3000 HVAC Upgrade

Fullerton College
Excellence. Elevated.

321 E Chapman Ave
Fullerton, CA 92832

Revisions

Number	Description	Date

Designed	S Bandi
Drawn	C Naranjo
Checked	C. Weixelman
Approved	C Weixelman

Date	December 08,2016
Submittal	90% Construction Documents
Scale	1/16" = 1'-0"

Sheet Title

Site Plan

DEC 1 8 2016

Sheet Number

M101

P2S No 7902